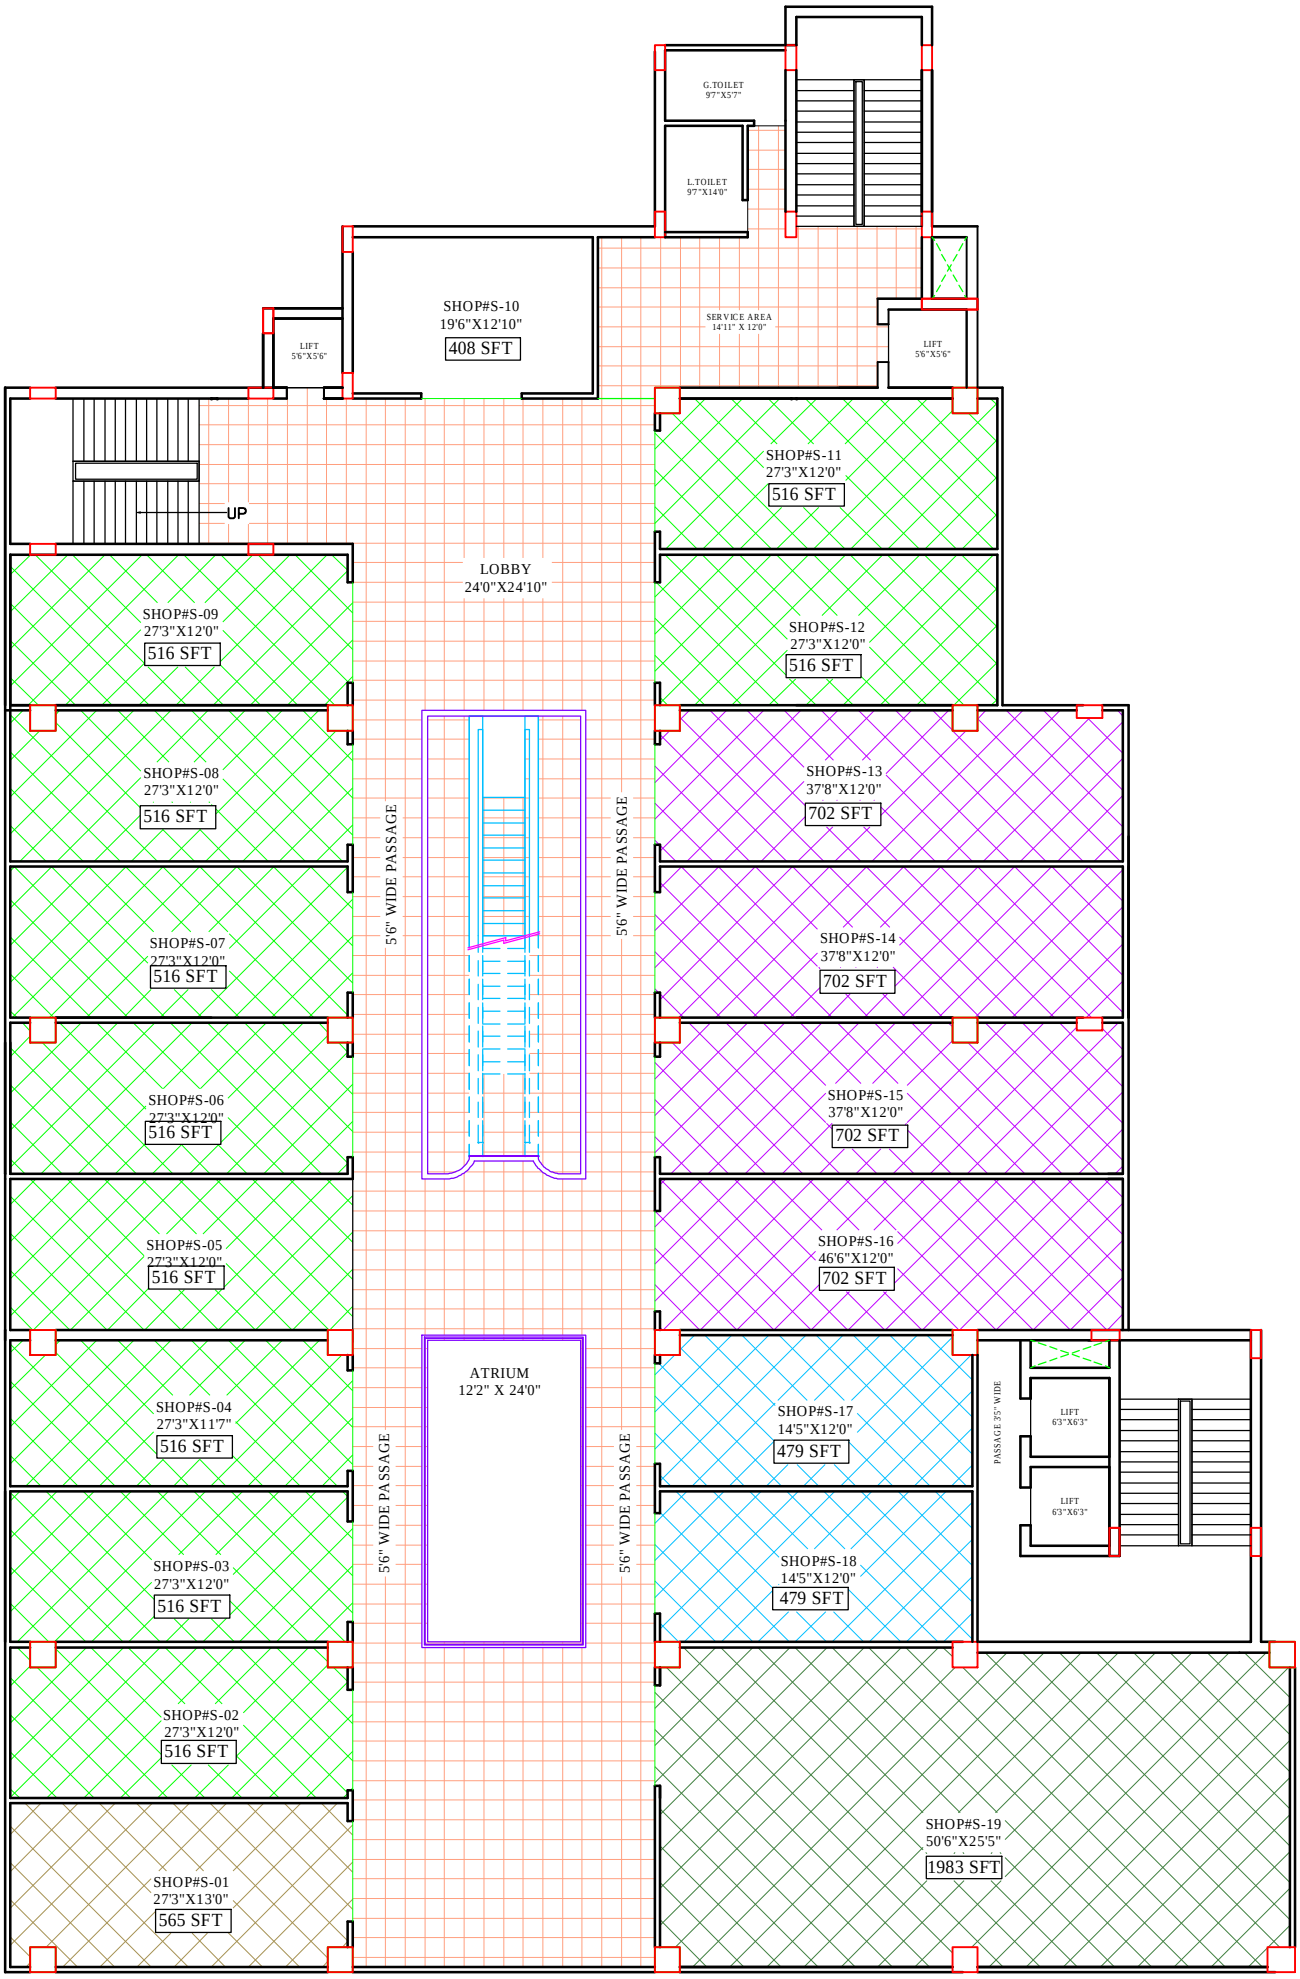

PROJECT:	BUILDERS :	DRAWING TITLE:			
SHOPPING COMPLEX CUM HOTEL AT RANCHI	PATLIPUTRA BUILDERS LTD.	SECOND FLOORPLAN	S.P.&ASSOCIATES ARCHITECTS, ENGINEERS, INTERIORS & LANDSCAPE DESIGNERS 204,MAHARAJA KAMESWAR COMPLEX,FRASER ROAD,PATNA-800 001 TEL. + 91 6543093025, + 91 9431019653. EMAIL: architect.shyam@gmail.com Web: spassociates@org	DRAWN BY : SUSHMITA CHKD. BY : SHYAM PRASAD DATE : 5.03.2016 SCALE : NTS	PROJECT NO.: DRG. NO.: A-01/08 REVISION : 1

THIS DRAWING AND THE DESIGN IT COVERS ARE THE PROPERTY OF S.P.&ASSOCIATES. THEY ARE MERELY LOANED AND ON THE BORROWER'S EXPRESS AGREEMENT THAT THEY WILL NOT BE REPRODUCED, COPIED, LOANED, EXHIBITED NOR USED EXCEPT IN THE LIMITED WAY AND PRIVATE USE PERMITTED BY ANY WRITTEN CONSENT GIVEN BY THE LENDER TO THE BORROWER.